RX
Front

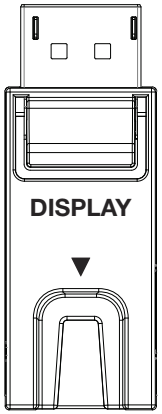

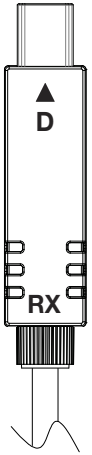

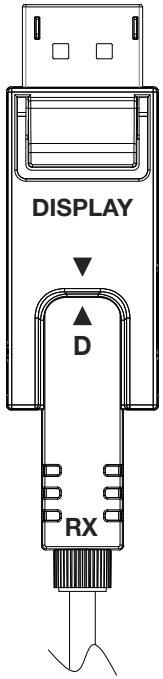

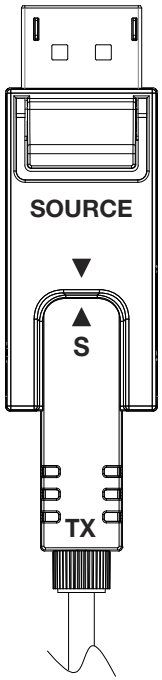

RX
Rear

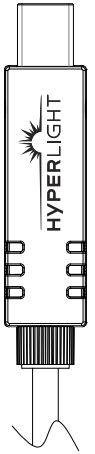

TX
Front

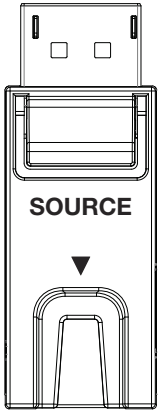

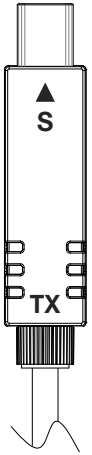

TX
Rear

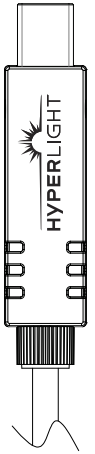

DVIGEAR

			MODEL NUMBER	DVI-28xxx-AOC
			DESCRIPTION	Technical Drawing for HyperLight DP AOC Cables
REVISED BY	**L. Barlow Flournoy**	29.Jul.2022	**DRAWING NUMBER**	2022-DVI-28xxx-AOC-01-LBF
APPROVED BY	**S. BARLOW**	29.Jul.2022	**REVISION**	1.0

NOTES: Ratio is 1:1. Actual dimensions shown in red. All measurements show are measured in millimeters.

© 2022 DVIGear, Inc. All Rights Reserved

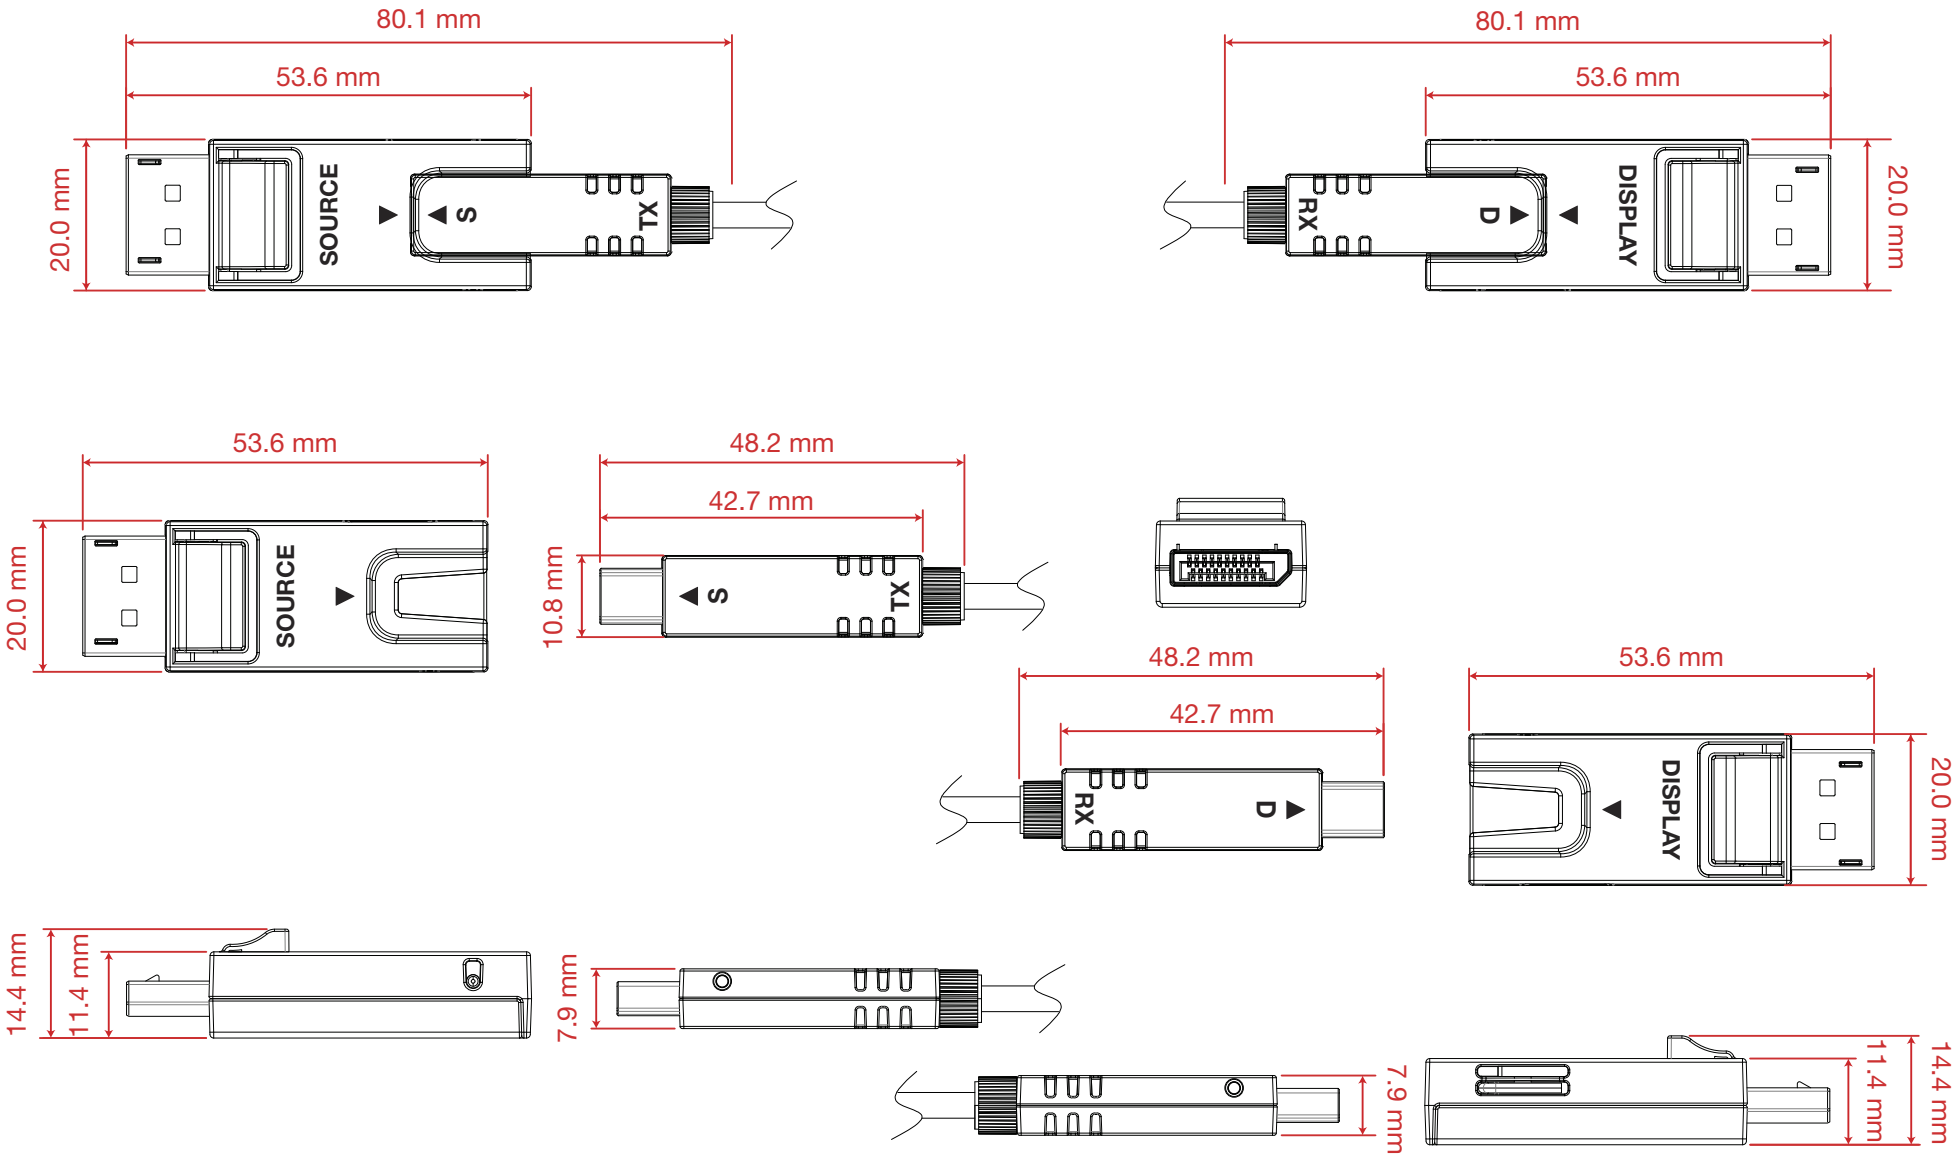

DVIGEAR

			MODEL NUMBER	DVI-28xxx-AOC
			DESCRIPTION	Technical Drawing for HyperLight DP AOC Cables
REVISED BY	**L. Barlow Flournoy**	29.Jul.2022	**DRAWING NUMBER**	07292022-DVI-28xxx-AOC-01-LBF
APPROVED BY	**S. BARLOW**	29.Jul.2022	**REVISION**	1.0

NOTES: Ratio is 1:1. Actual dimensions shown in red. All measurements show are measured in millimeters.

© 2022 DVIGear, Inc. All Rights Reserved